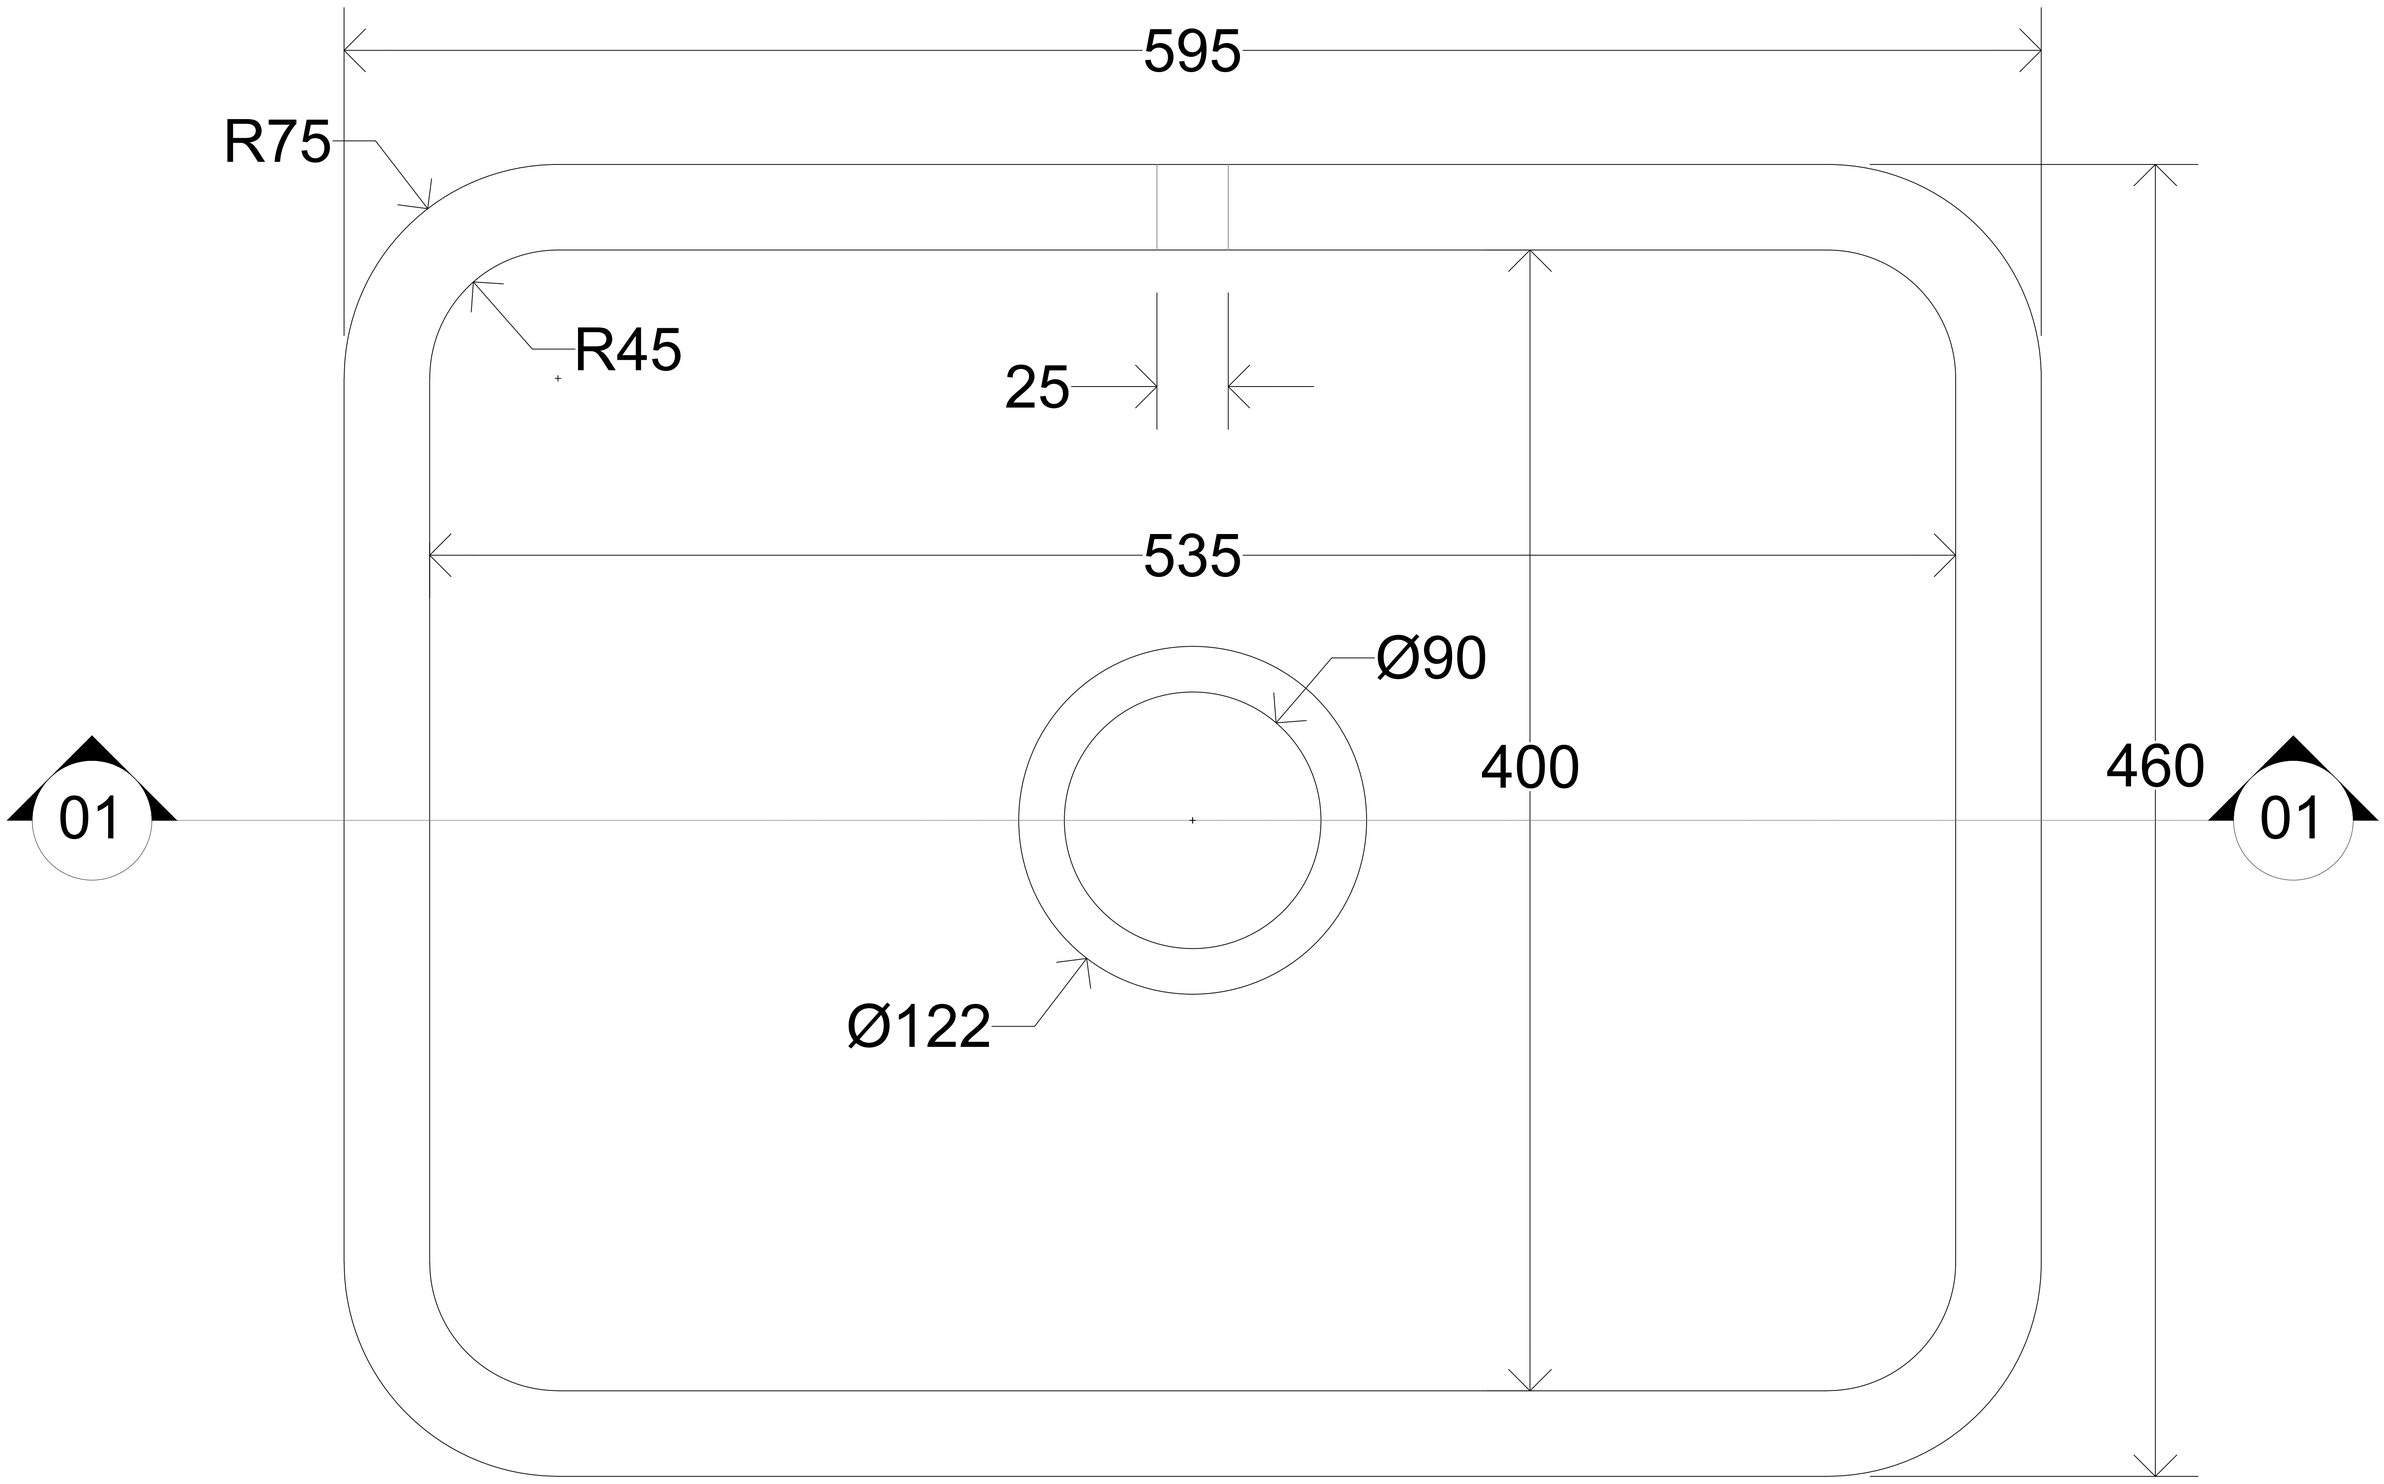

PLAN

BARROW

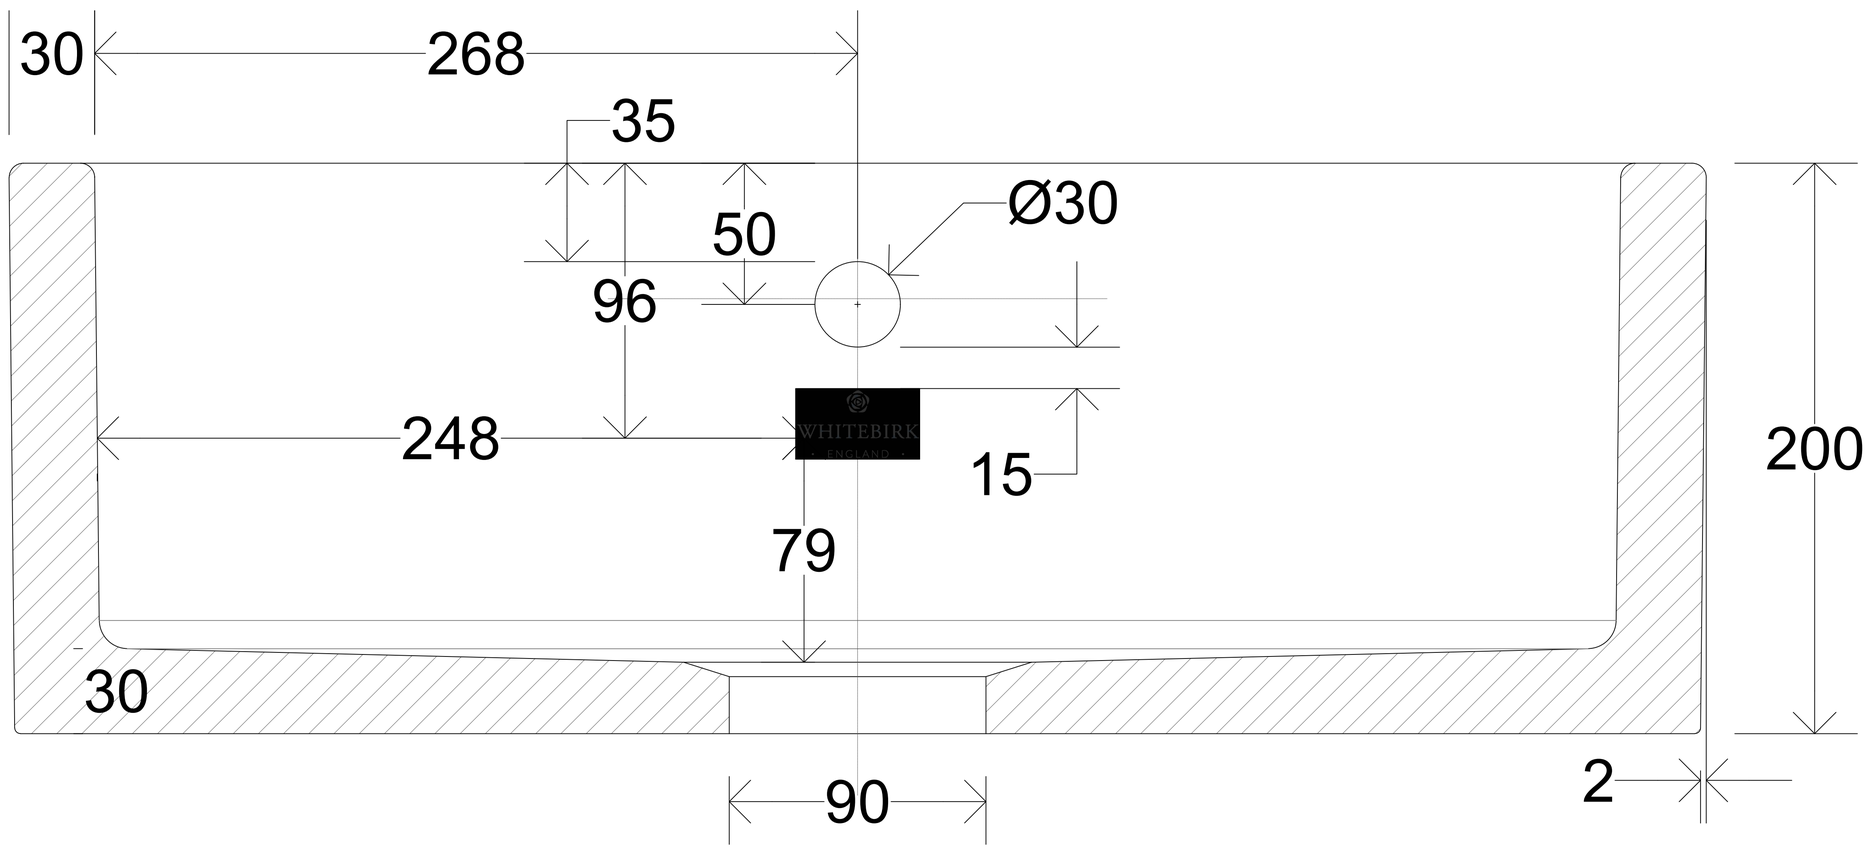

SECTION